LANDGATE COPY OF ORIGINAL NOT TO SCALE 06/08/2026 01:44 PM Request number: 70215264
www.landgate.wa.gov.au

VERSION	AMENDMENT	AUTHORISED BY	DATE
2	EASEMENT (E) INFORMATION UPDATED IN I&N TABLE	W.M.SCANLAN	17/11/2015

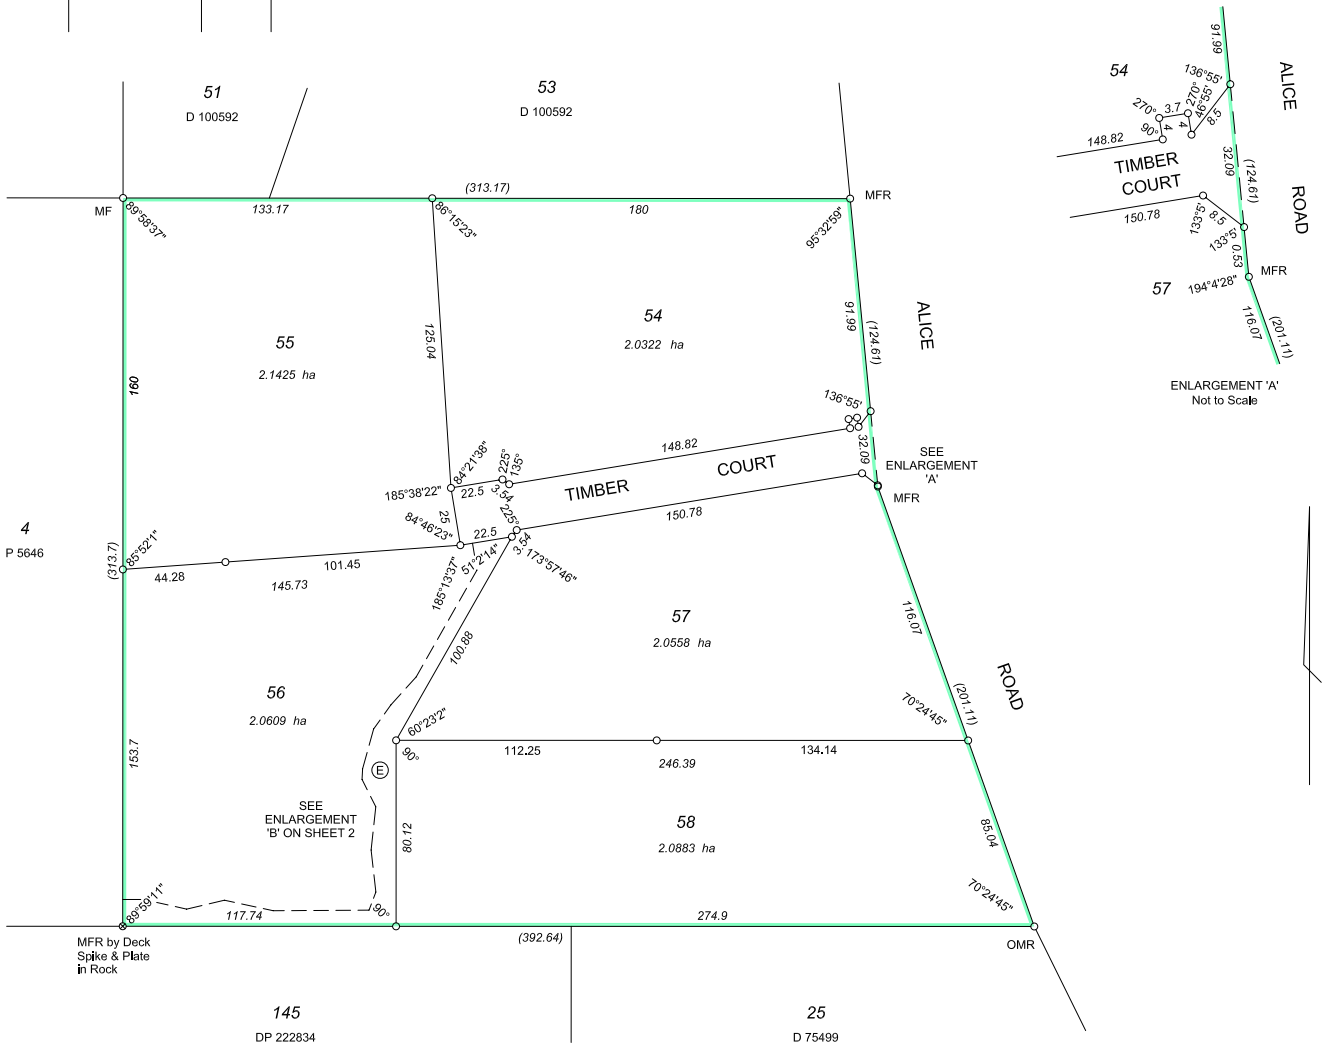

TYPE FREEHOLD

PURPOSE SUBDIVISION

PLAN OF

LOTS 54 - 58 (INCL) & ROAD

DISTRICT SWAN
TOWNSITE
FILE
LOCAL AUTHORITY SHIRE OF MUNDARING
LOCALITY MOUNT HELENA
INDEX ON SEE SMARTPLAN

SSA NO
FORMER TENURE LOT 3 P 5646 C/T 1410/905
FIELD BOOK 126432

SCALE: 1:1500 @ A2
ALL DISTANCES ARE IN METRES
0m 15m 30m 60m

SURVEYOR'S CERTIFICATE - Reg 54
I W M SCANLAN
hereby certify that this plan is accurate and is a correct representation of the -
(a) *survey, and/or
(b) *calculations from measurements;
[* delete if inapplicable]
undertaken for the purposes of this plan and that it complies with the relevant written law(s) in relation to which it is lodged.
2015.11.17 10:00:44 +08'00'
Licensed Surveyor Date

SURVEYOR'S CERTIFICATE - Compiled
I
hereby certify that this compiled plan
(a) is a correct and accurate representation of the survey(s) of the subject land; and
(b) is in accordance with the relevant law in relation to which it is lodged.
Licensed Surveyor Date

SURVEY FIRM
SCANLAN SURVEYS

LODGED
DATE 9-OCT-2015
FEE PAID $621.00
ASSESS No. 18207160

TYPE OF VALIDATION
FULL AUDIT
LEGAL COMPONENT RF
DOCKET TRIM
EXAMINED RF 26.11.2015
I.S.C.
F.S.C.

APPROVED BY WESTERN AUSTRALIAN PLANNING COMMISSION
FILE 148391
14-Dec-2015
Delegated Under S.16 P & D Act 2005 Date

IN ORDER FOR DEALINGS
SUBJECT TO Sections 70A and 129BA TLA
Section 195 and 196 LAA
Section 168(1)(2) P & D Act

15.12.2015
FOR INSPECTOR OF PLANS & SURVEYS / AUTHORIZED LAND OFFICER DATE

APPROVED
INSPECTOR OF PLANS & SURVEYS / AUTHORIZED LAND OFFICER DATE

Landgate
Western Australian Land Information Authority

DEPOSITED PLAN
402749
SHEET 1 OF 2
VERSION 2

INTERESTS AND NOTIFICATIONS

SUBJECT	PURPOSE	STATUTORY REFERENCE	ORIGIN	LAND BURDENED	BENEFIT TO	COMMENTS
	RESTRICITVE COVENANT	SEC 129BA OF THE TLA	DOC N204565	LOTS 54 - 58 INCL	SHIRE OF MUNDARING	BUILDING RESTRICTIONS
(E)	EASEMENT	SEC 195 & 196 OF THE LAA	DOC N204564	LOT 56	SHIRE OF MUNDARING & THE PUBLIC AT LARGE (IN FIRE EMERGENCY)	FIRE ACCESS AND FIRE EMERGENCY
	NOTIFICATION	SEC 70A OF THE TLA	DOC N204566	LOTS 54 - 58 INCL		FIRE MANAGEMENT PLAN

HELD BY LANDGATE IN DIGITAL FORM ONLY.

SCANLAN SURVEYS PTY LTD
LICENSED SURVEYORS
P O BOX 429 MIDLAND 6936
PH: 08 9250 2261 FAX: 08 9274 6206
Email : bill@scanlansurveys.com.au
7371/14/2A LF

HELD BY LANDGATE
IN DIGITAL FORM ONLY.

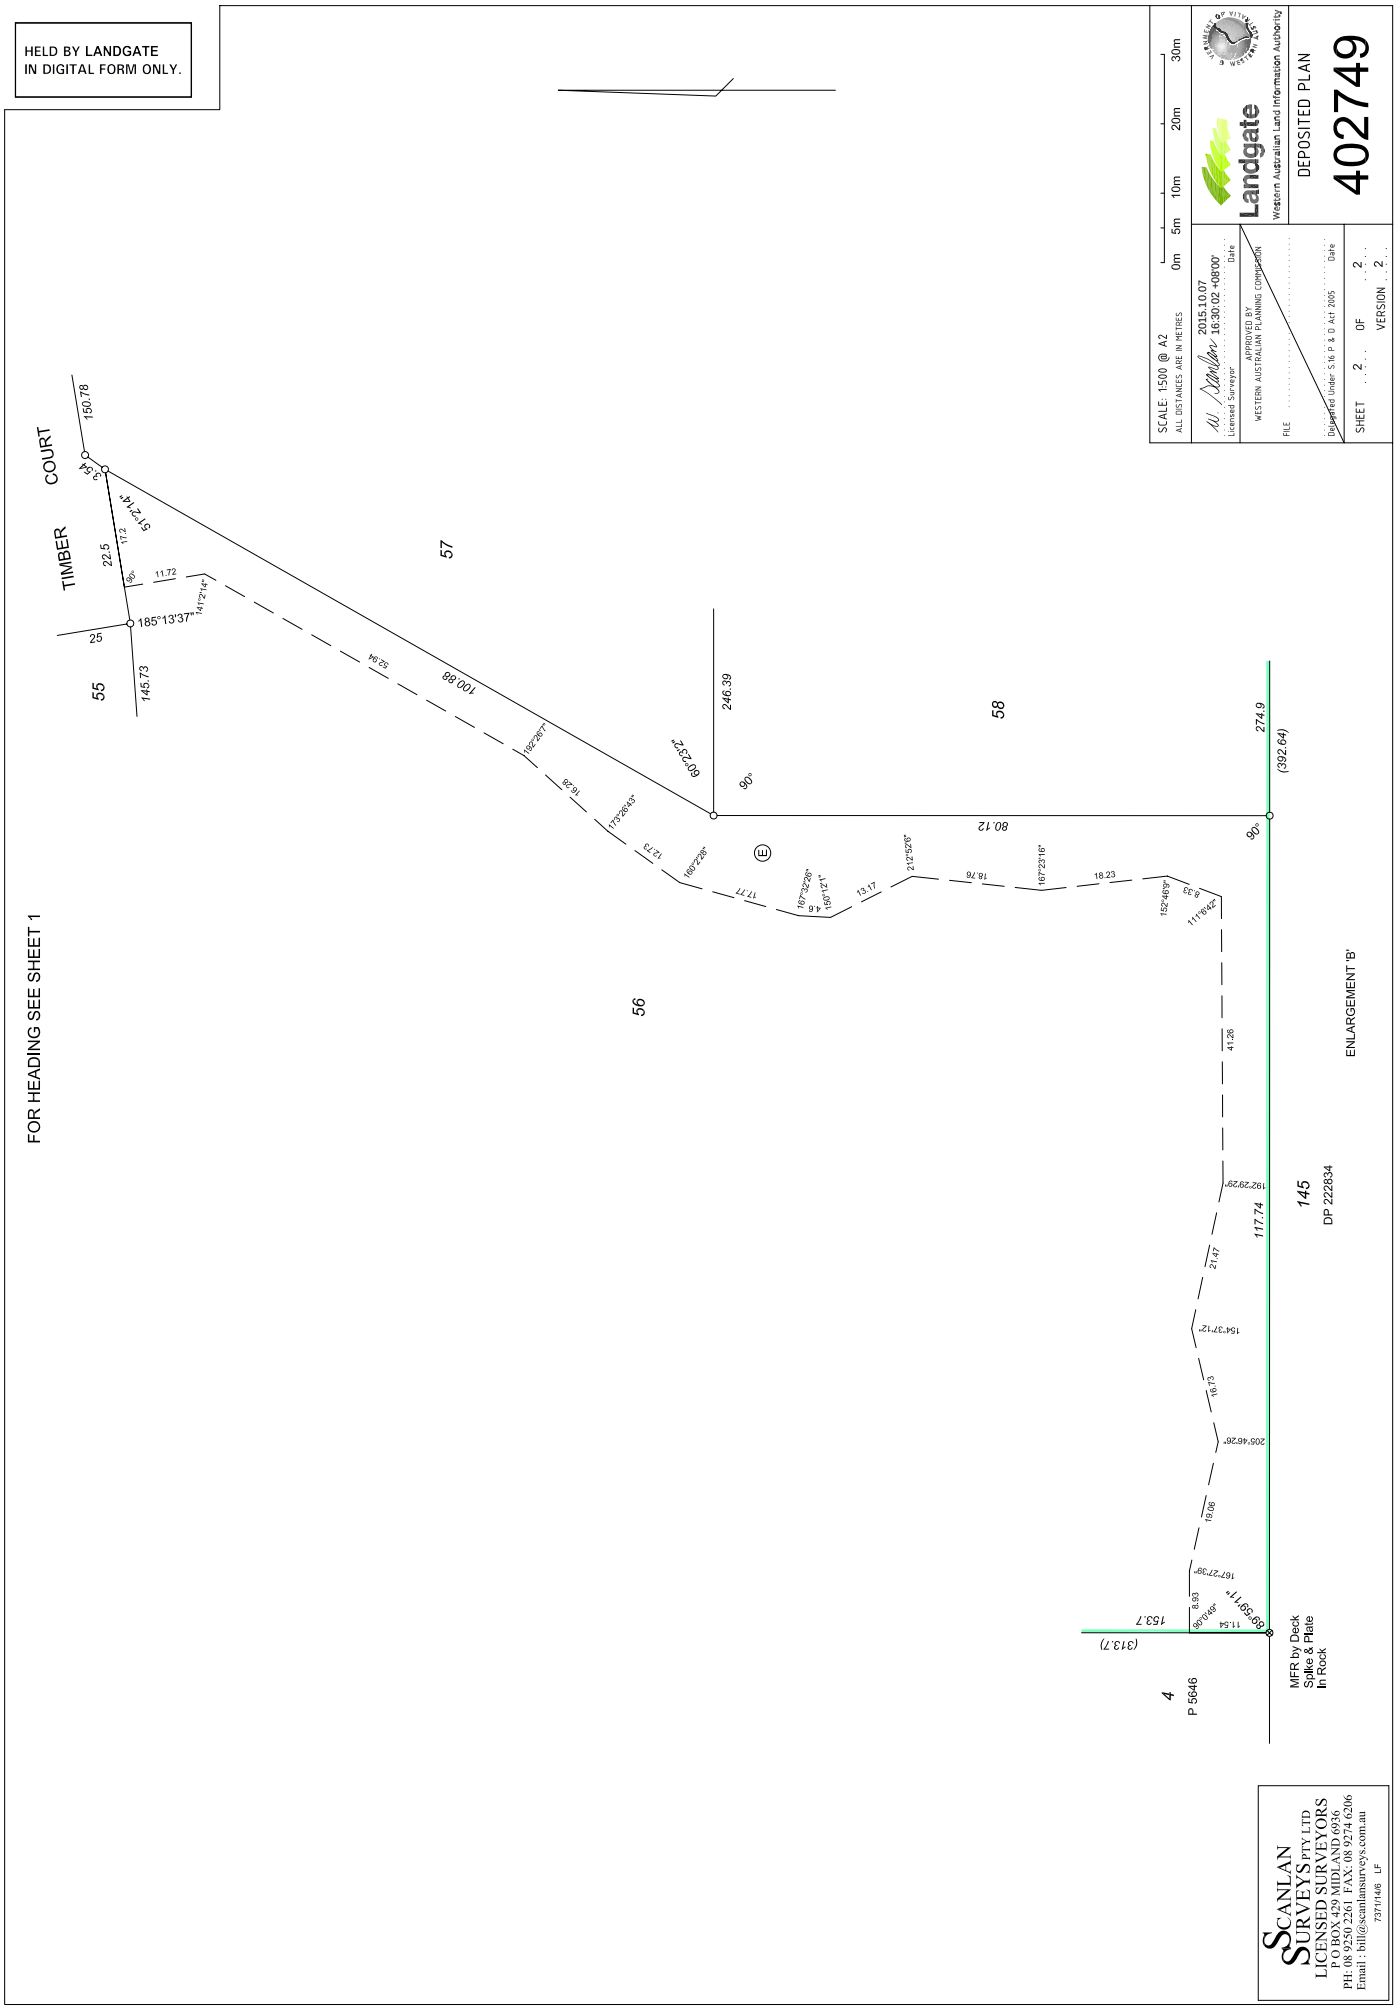

LANDGATE COPY OF ORIGINAL NOT TO SCALE 06/08/2026 01:44 PM Request number: 70215264

Landgate
www.landgate.wa.gov.au